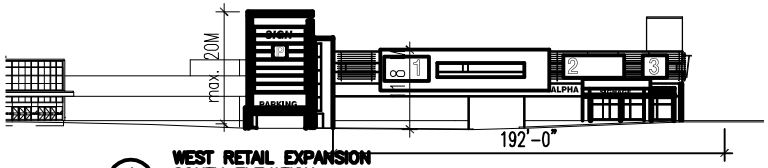

1 Z-04 WEST RETAIL EXPANSION SOUTH ELEVATION
SCALE N.T.S.

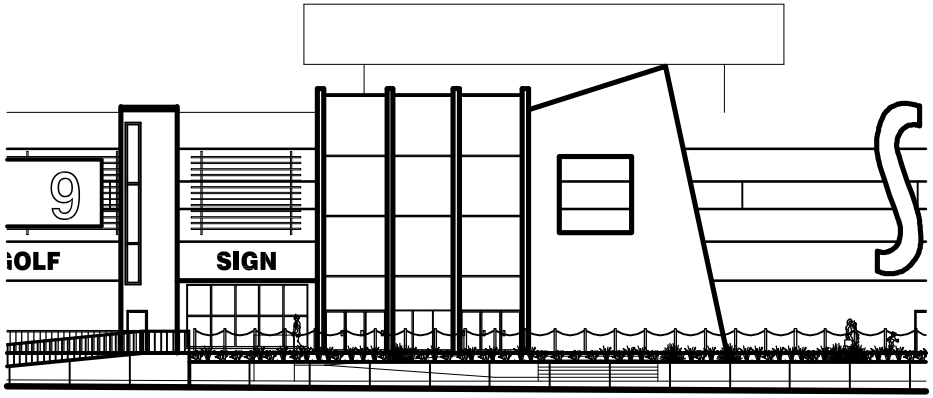

4 Z-04 WEST RETAIL EXPANSION ENTRANCE & RETAINING WALL CONCEPT
SCALE N.T.S.

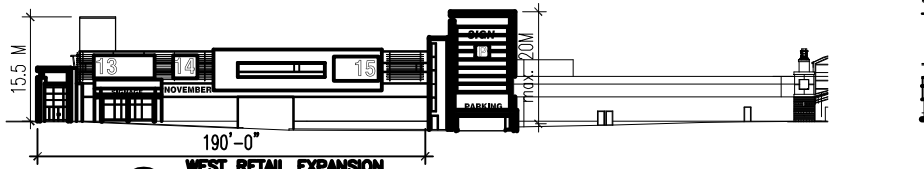

2 Z-04 WEST RETAIL EXPANSION SOUTH ELEVATION
SCALE N.T.S.

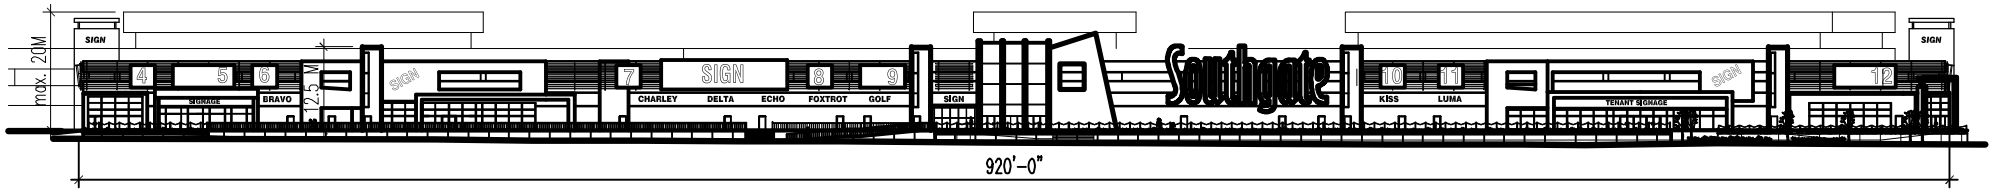

3 Z-04 WEST RETAIL EXPANSION WEST ELEVATION
SCALE N.T.S.

4 Z-04 WEST ELEVATION CONCEPT
SCALE N.T.S.

Rev3 November 28, 2006

Stantec Architecture Ltd.
10160 – 112 Street
Edmonton AB Canada
T5K 2L6
Tel. 780.917.7000
Fax. 780.917.6888
www.stantec.com

ELEVATIONS SUBJECT TO CHANGE, ACCORDING TO DESIGN GUIDELINES.

Client/Project
IVANHOE CAMBRIDGE II INC.
SOUTHGATE CENTRE EXPANSION

Figure No.
Z-04

Title
WEST EXPANSION ELEVATION CONCEPT