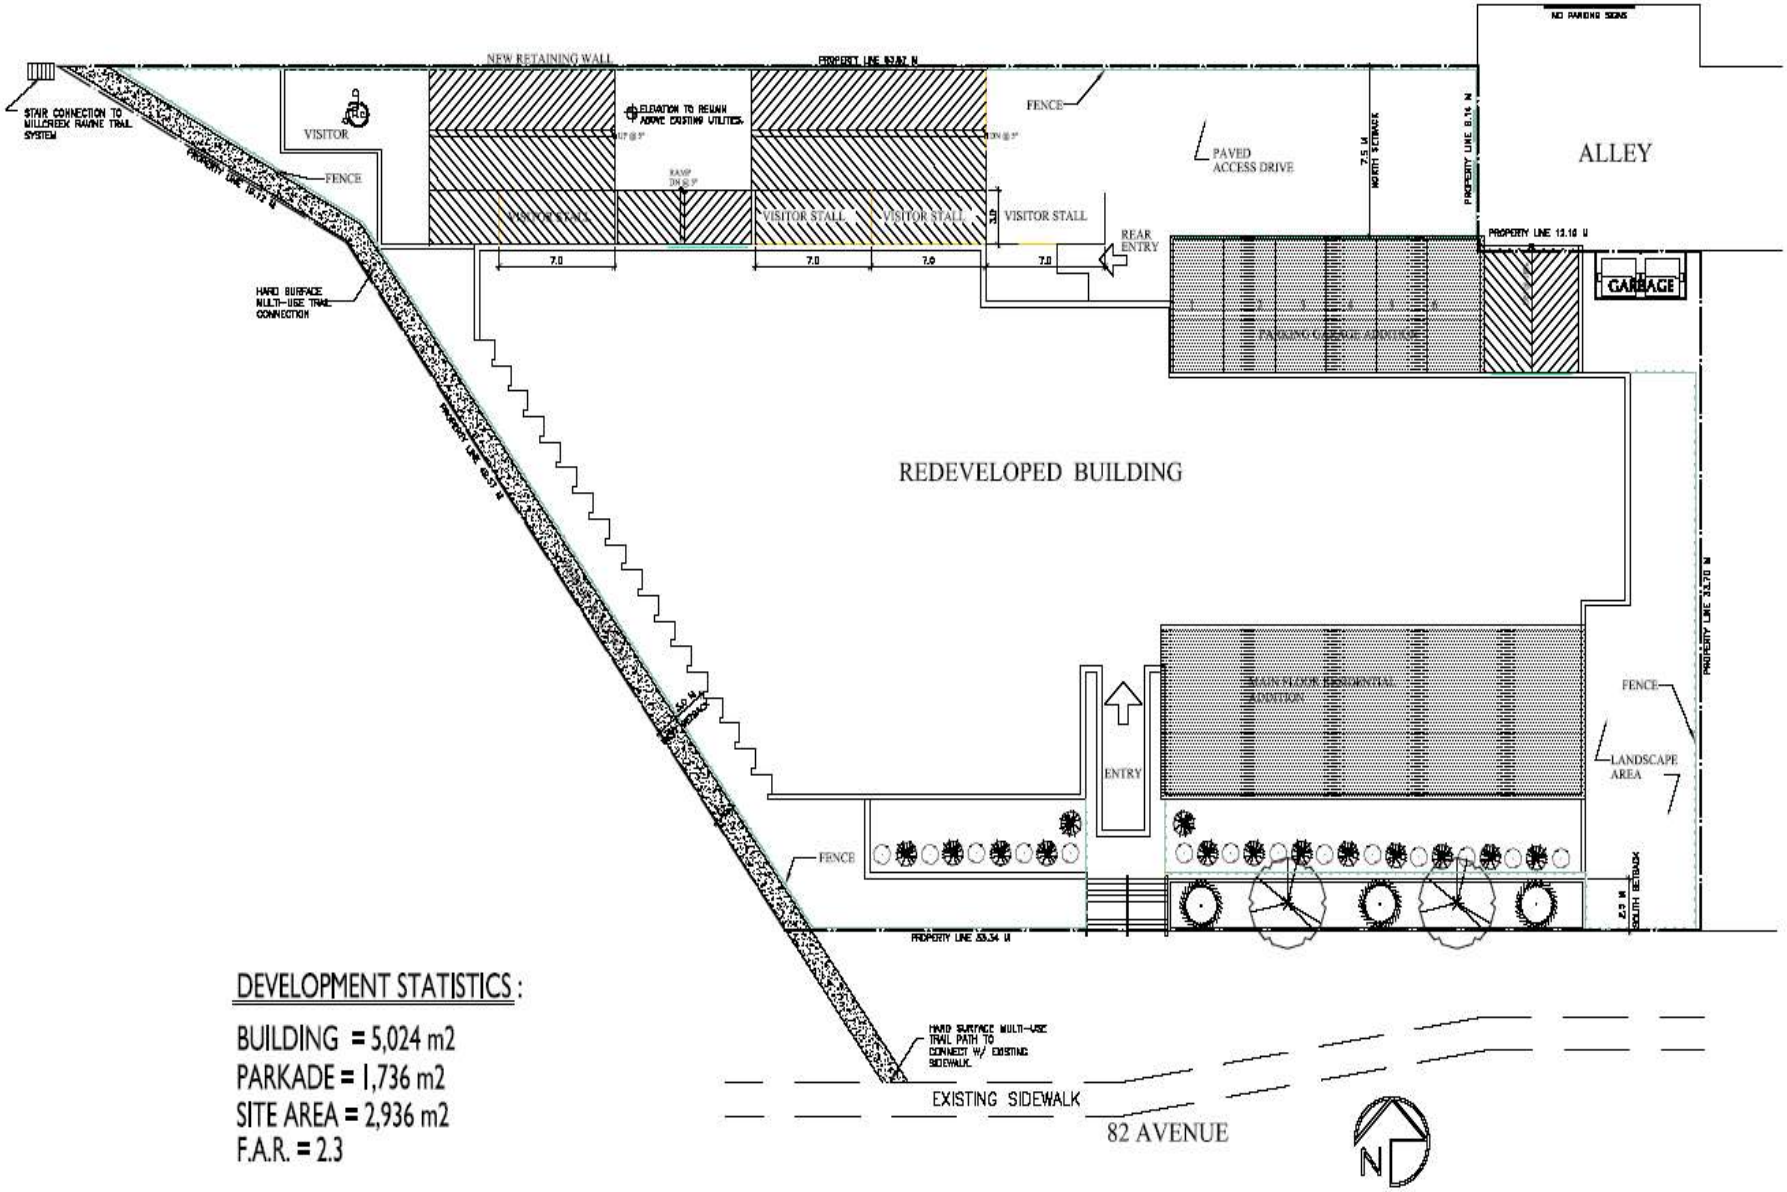

DEVELOPMENT STATISTICS :

BUILDING = 5,024 m2
PARKADE = 1,736 m2
SITE AREA = 2,936 m2
F.A.R. = 2.3

TRINITY
Edmonton, Alberta

SITE PLAN

Job No: 2531
Scale: NTS

TIME DEVELOPMENTS

P1

APPENDIX I