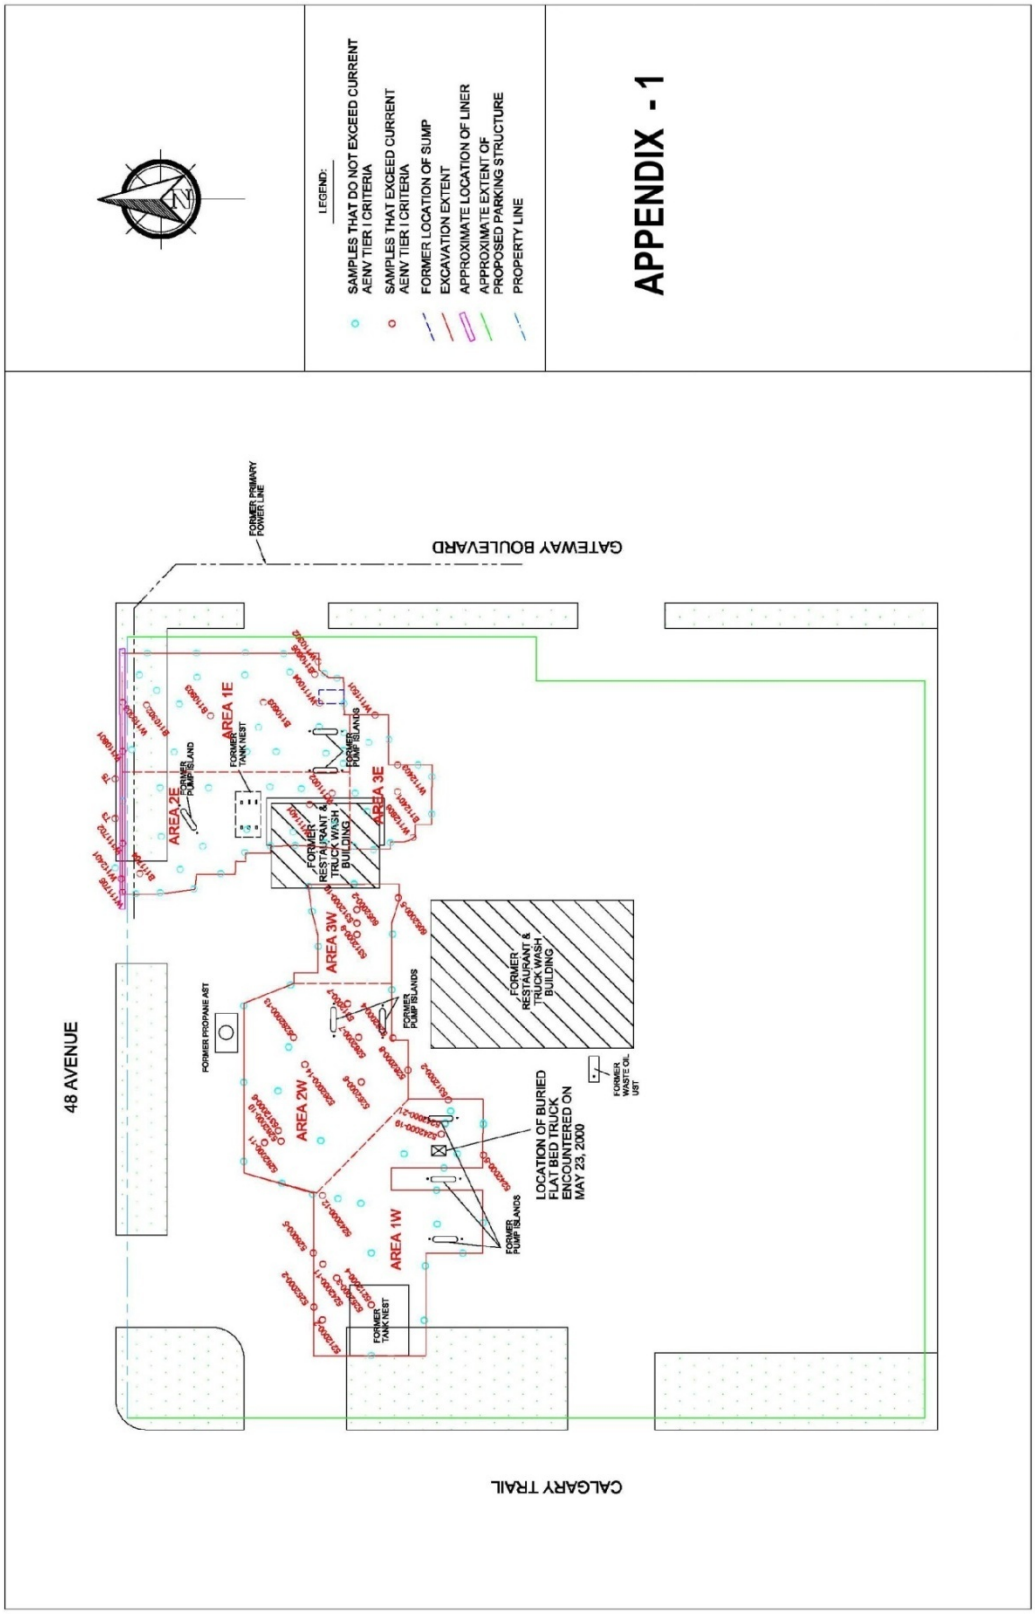Appendix 1
NE and NW Excavation Plan and Location of the Liner