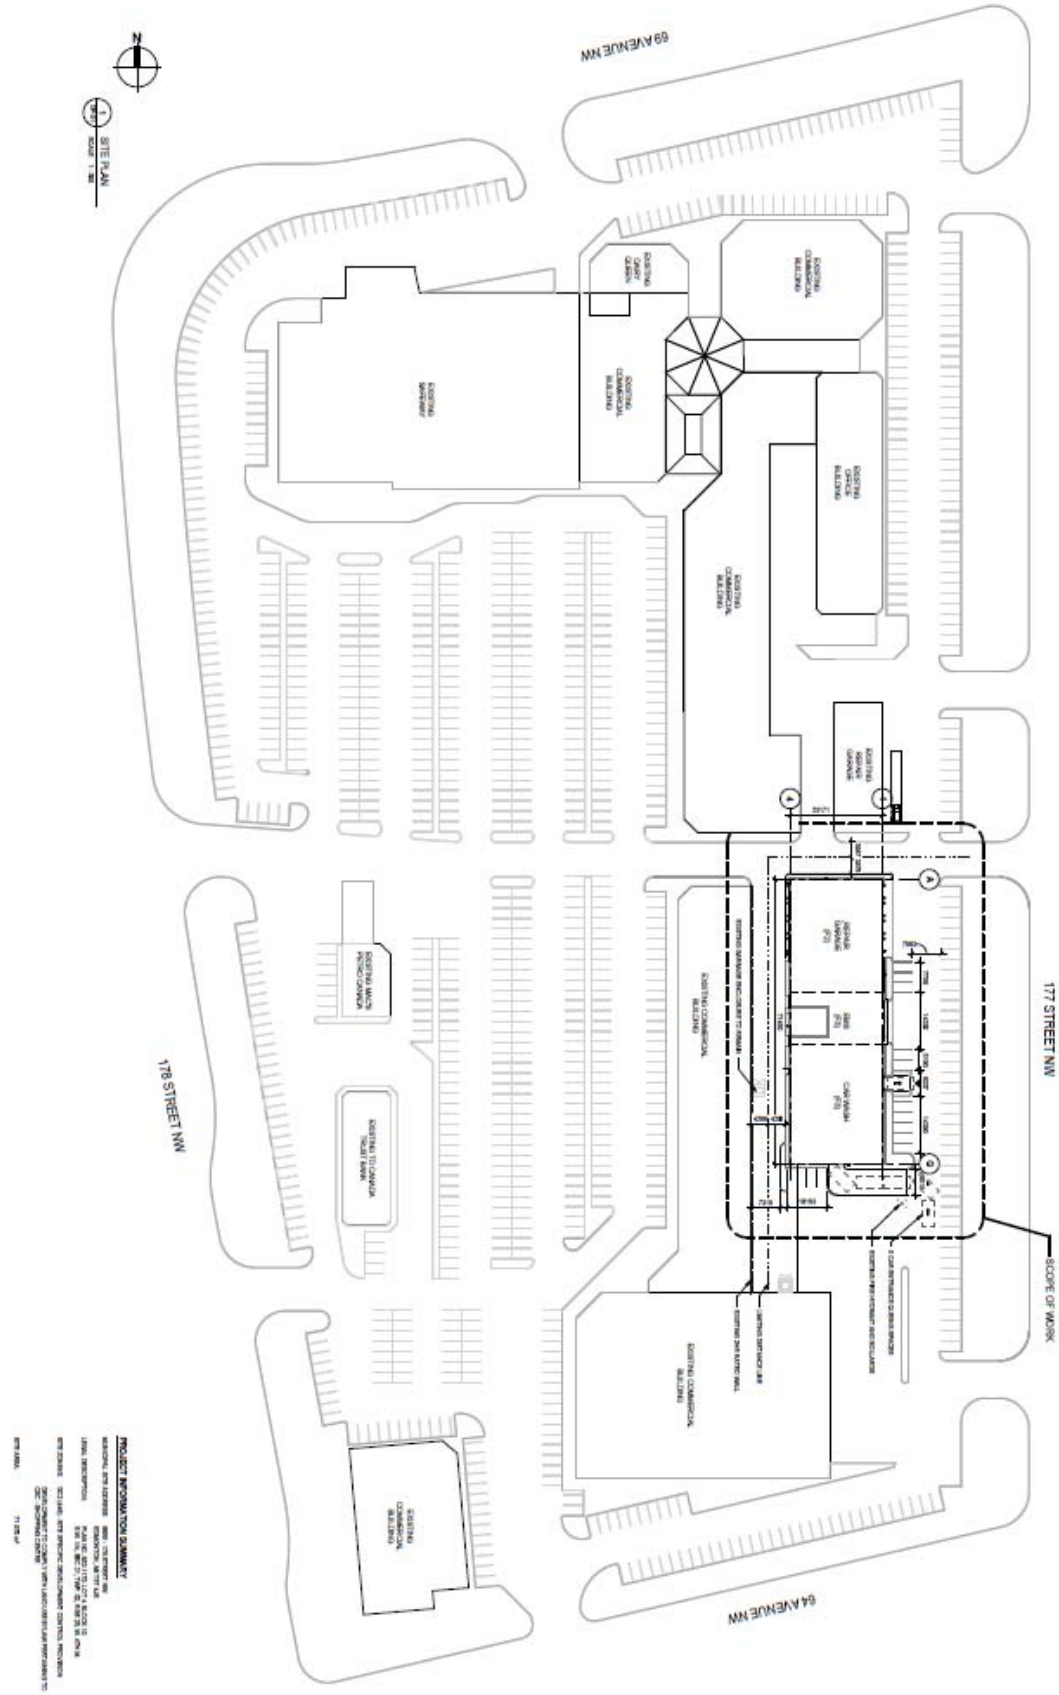
177 STREET NW
SCOPE OF WORK
178 STREET NW
64 AVENUE NW
69 AVENUE NW
SITE PLAN
PROJECT INFORMATION SUMMARY

APPENDIX I