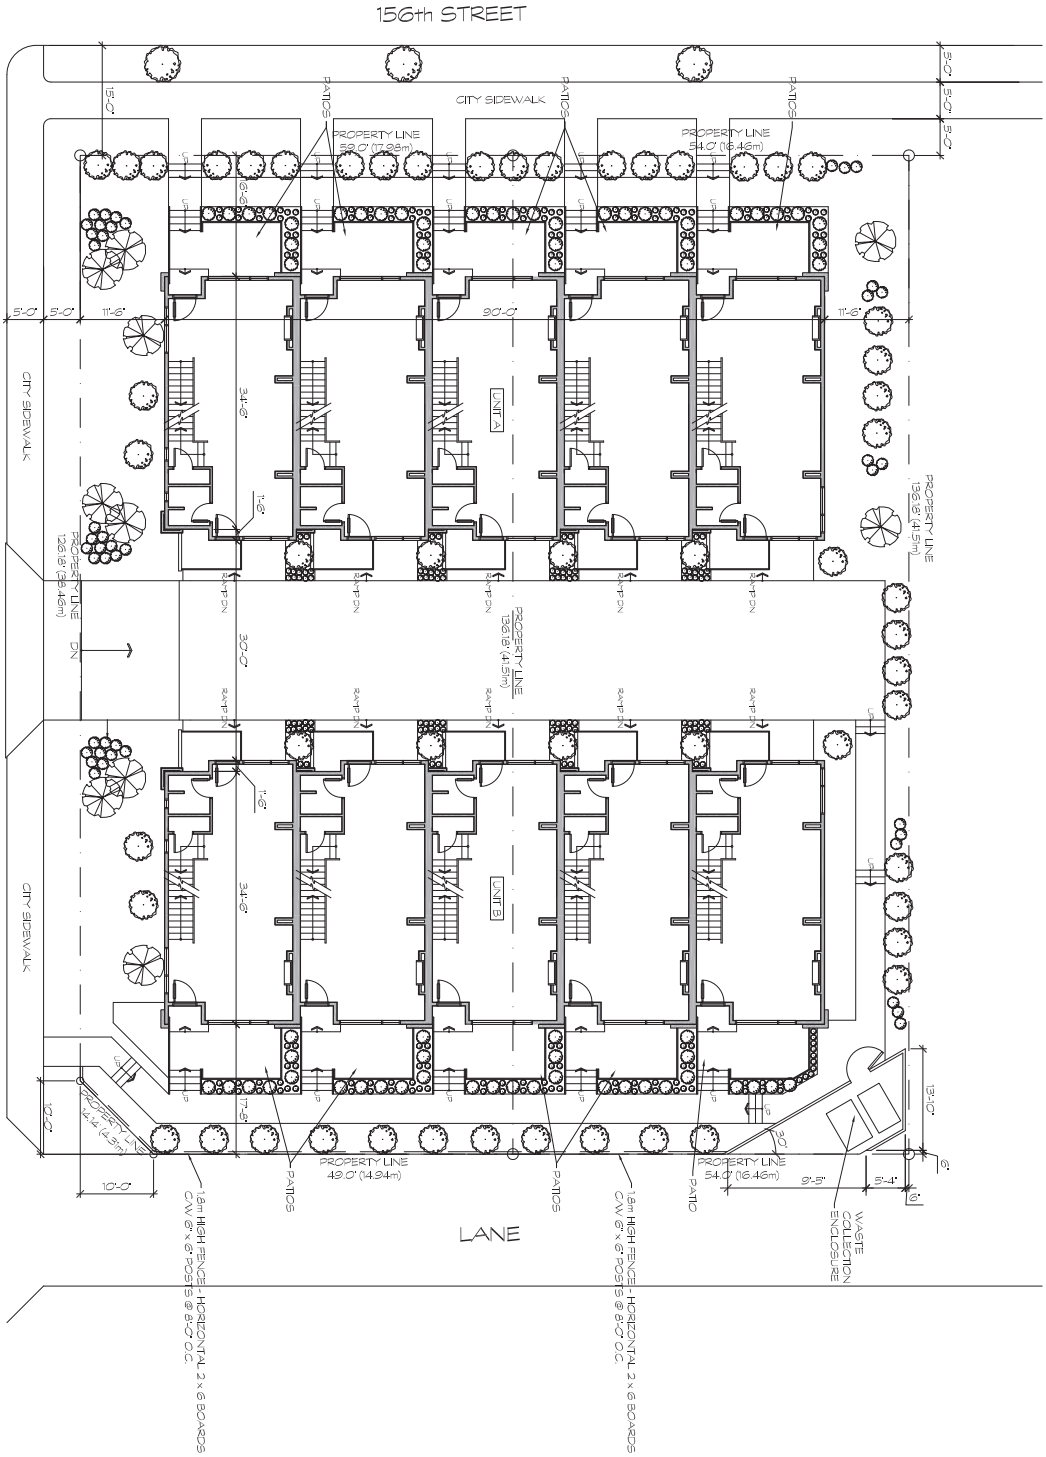

SITE PLAN
SCALE: 1/8" = 1'-0"

TRI-STAD DESIGNS LTD.
DESIGN CONSULTANTS

PROPOSED ROW HOUSE PROJECT
156 STREET & 90 AVENUE
EDMONTON, AB

PROJECT:

REVISIONS:

SEAL:

TITLE:
SITE PLAN

SCALE:
1/8" = 1'-0"

DATE:
OCTOBER 23, 2015

NORTH ARROW:

DRAWING NO.
SP1