APPENDIX 1

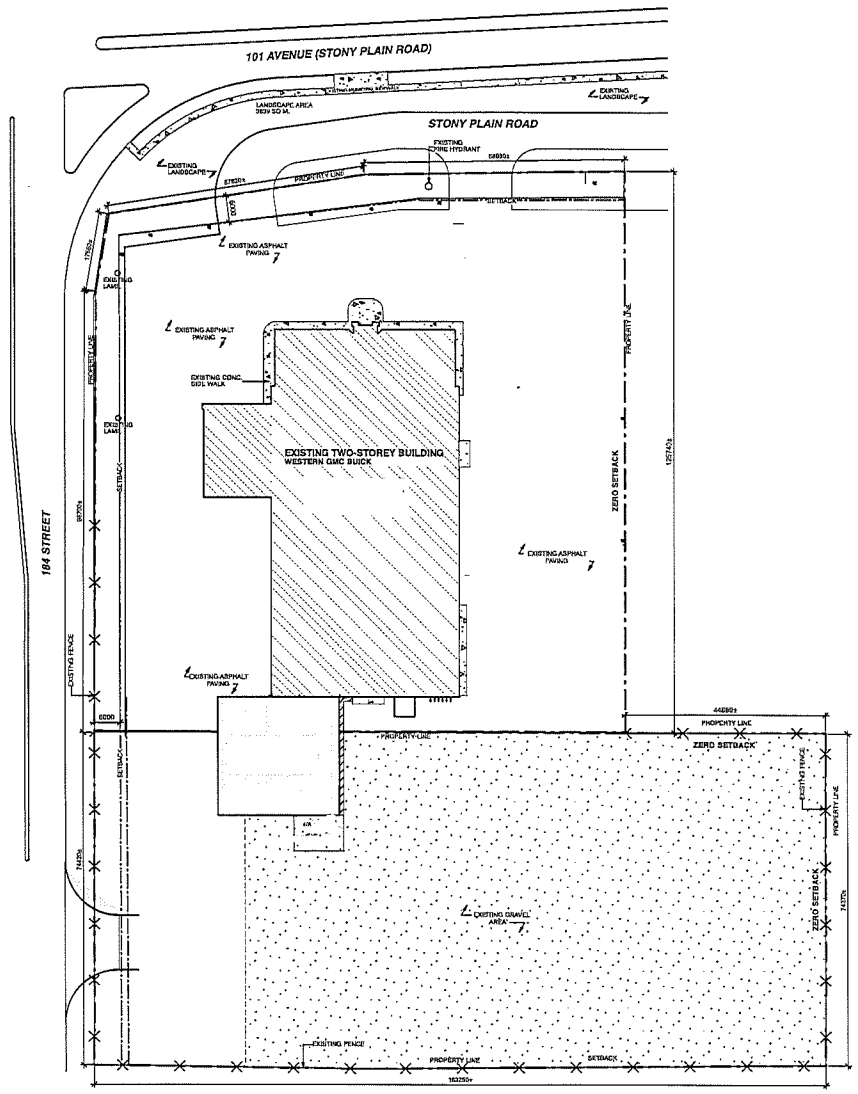


1 A1.1 EXISTING SITE PLAN
Scale: 1:500

ACI ARCHITECTS INC
17225 - 102 Avenue Edmonton AB T5S 1J8 Canada
T 780.486.8405 | F 780.486.8451 | www.aci-arch.com

Notes:

- Do not scale drawing
- It is the responsibility of the Contractor to check and verify all dimensions on site and report all errors and/or omissions to the Architect or Engineer.
- It is the responsibility of the appropriate Contractor to comply with all Codes and Regulations applicable to the performance of their work.
- All Drawings and Specifications are instruments of service and are the property of the Architect or Engineer. This Drawing is the Copyright of ACI ARCHITECTS INC or the Consultant named on the Drawing as of the date shown and may not be used or reproduced in whole or in part without the express written consent of the Architect or Engineer.

Issues/Revisions

| No. | Description | Date | By |
|---|---|---|---|
| 1 | ISSUED FOR REZONING | JAN. 22, 2018 | ACI |
| 2 | REISSUE | JUL 14, 2018 | ACI |
| | | | |
| | | | |

Seal

Client

Delnor CONSTRUCTION
3609 - 74 Avenue, Edmonton, Alberta T6B 2T7

Project

WESTERN BUICK GMC EXPANSION

| | | | |
|---|---|---|---|
| Scale | AS NOTED | Designed By | ACI |
| Project No. | 1444 | Drawn By | RG |
| Date | JUL 14, 2018 | Checked By | DGR |

Drawing Title

SITE PLAN

Drawing No.

A1