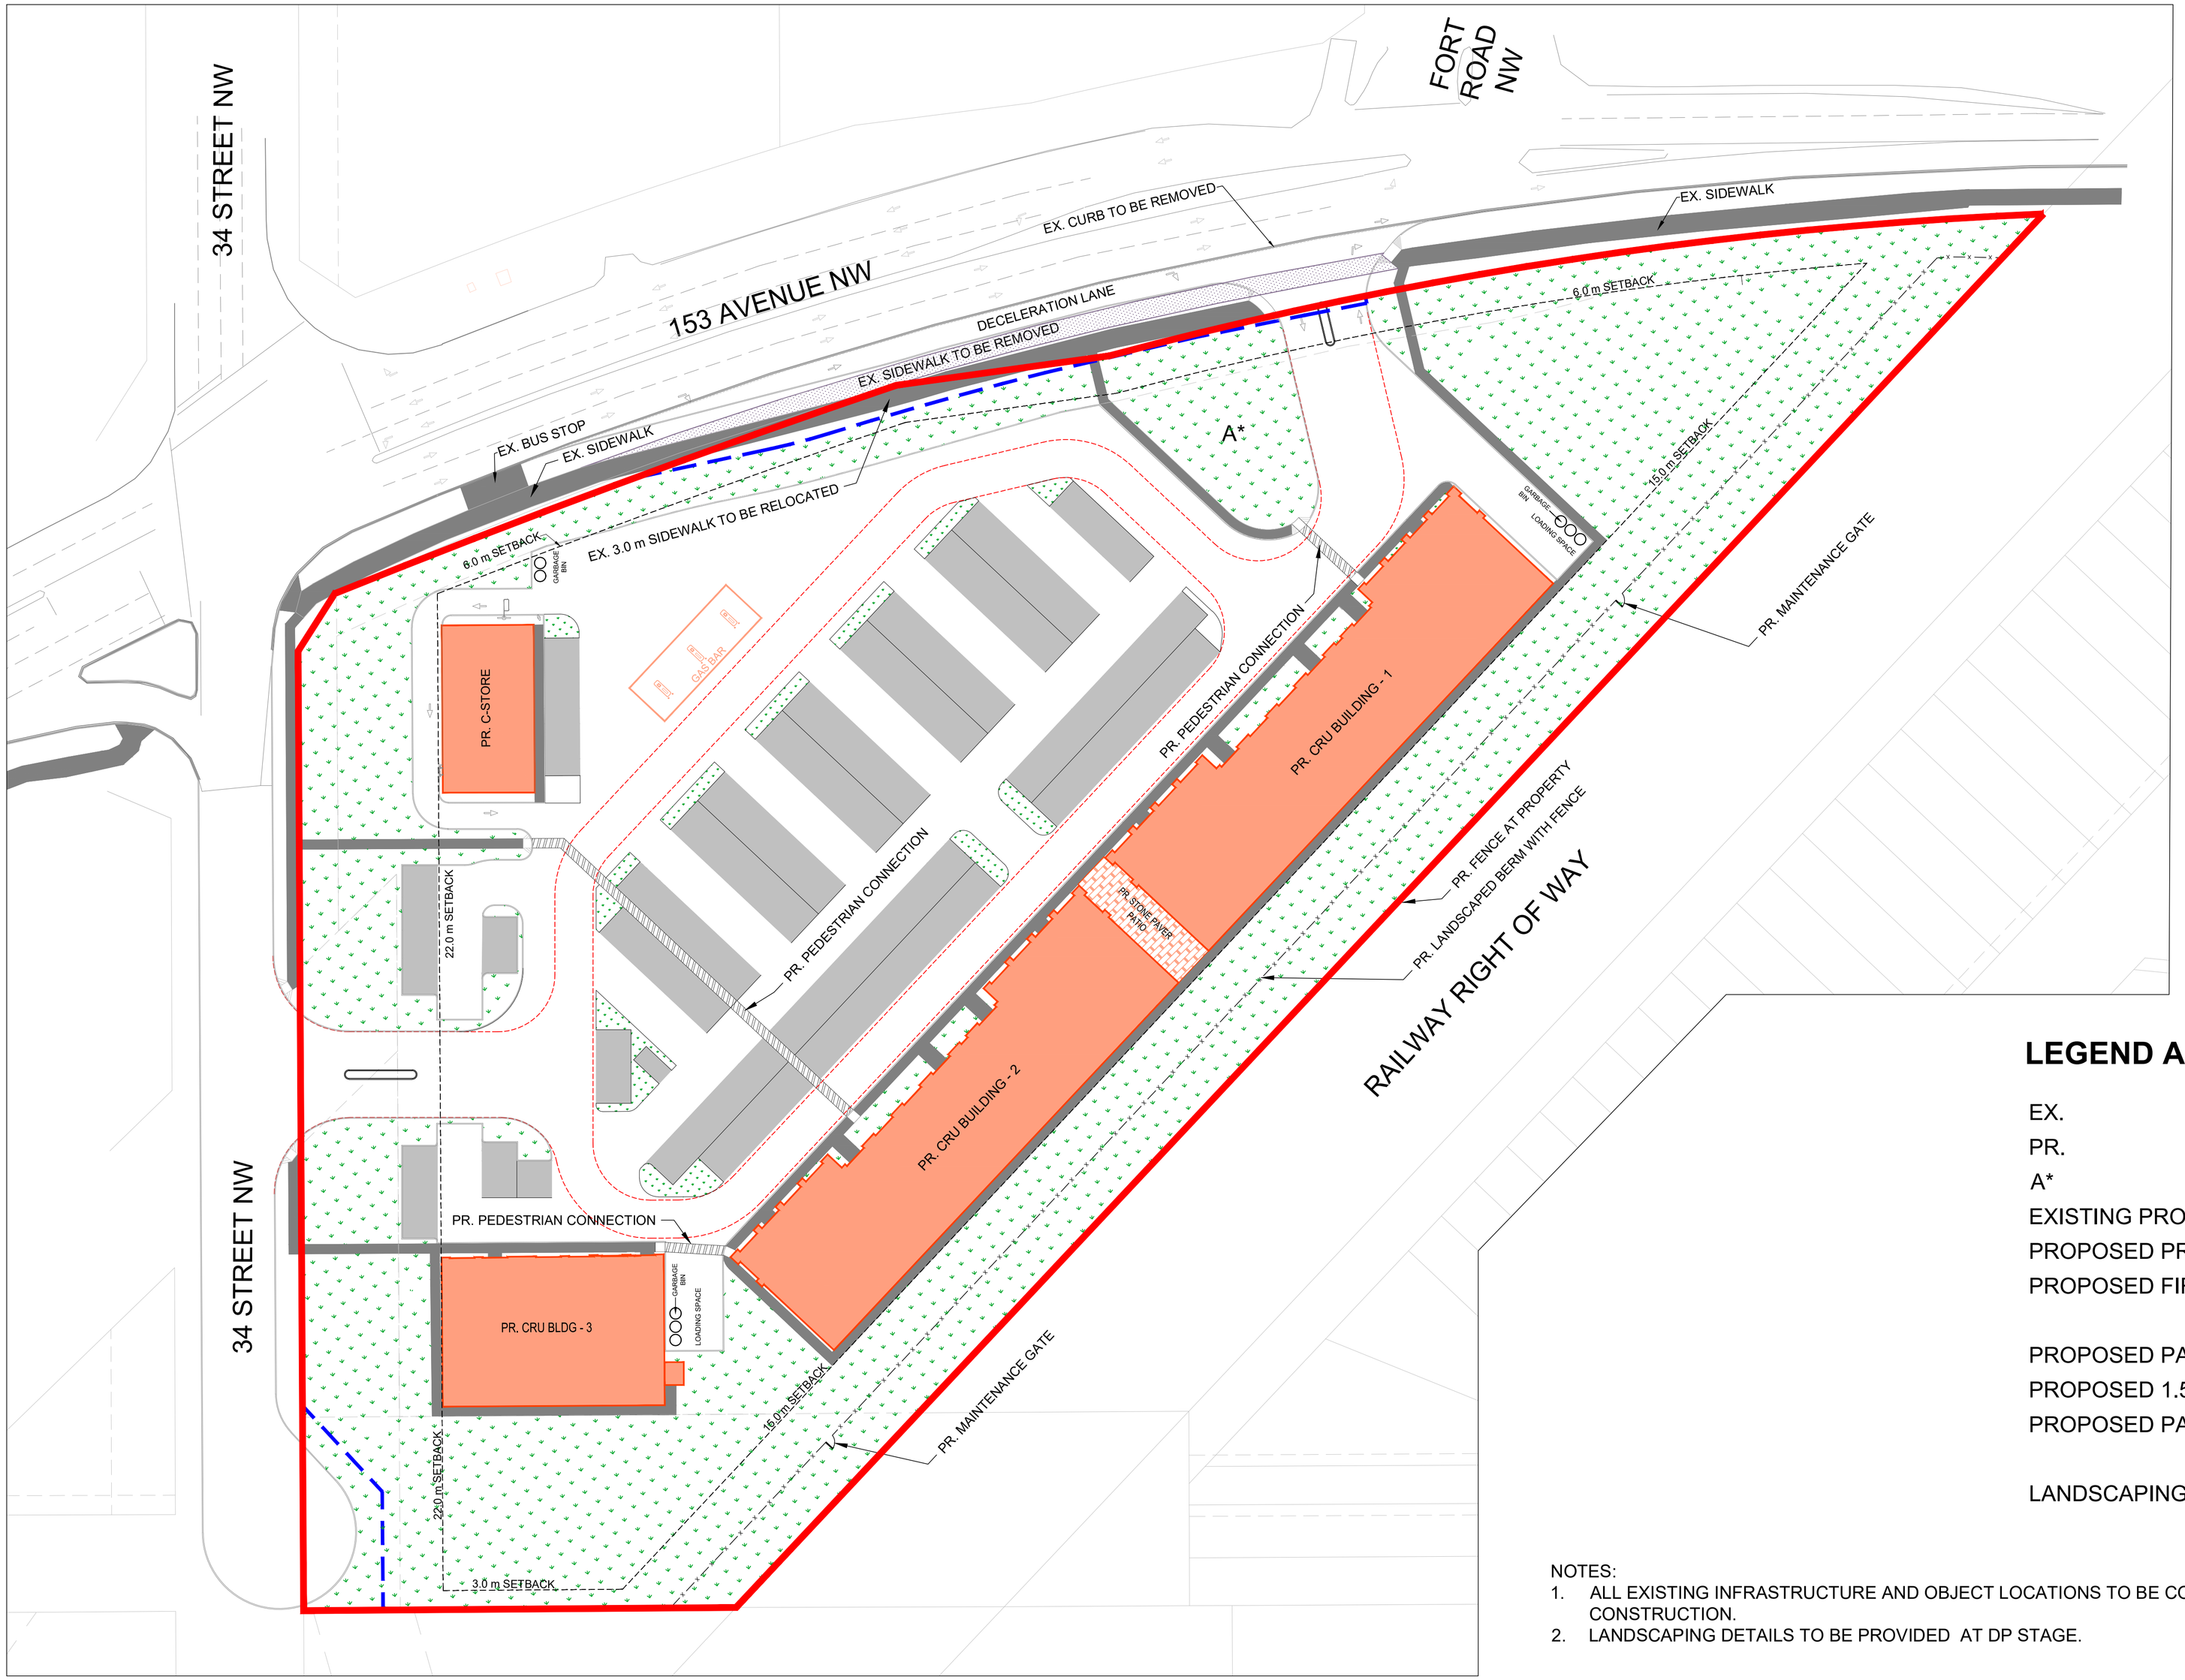

N

LEGEND AND ABBREVIATIONS

EX.	EXISTING
PR.	PROPOSED
A*	PROPOSED AMENITY AREA
EXISTING PROPERTY LINE	
PROPOSED PROPERTY LINE	
PROPOSED FIRELANE	
PROPOSED PARKING	
PROPOSED 1.5m SIDEWALK	
PROPOSED PARA RAMP	
LANDSCAPING	

NOTES:
1. ALL EXISTING INFRASTRUCTURE AND OBJECT LOCATIONS TO BE CONFIRMED PRIOR TO CONSTRUCTION.
2. LANDSCAPING DETAILS TO BE PROVIDED AT DP STAGE.

APPENDIX 1
SITE PLAN