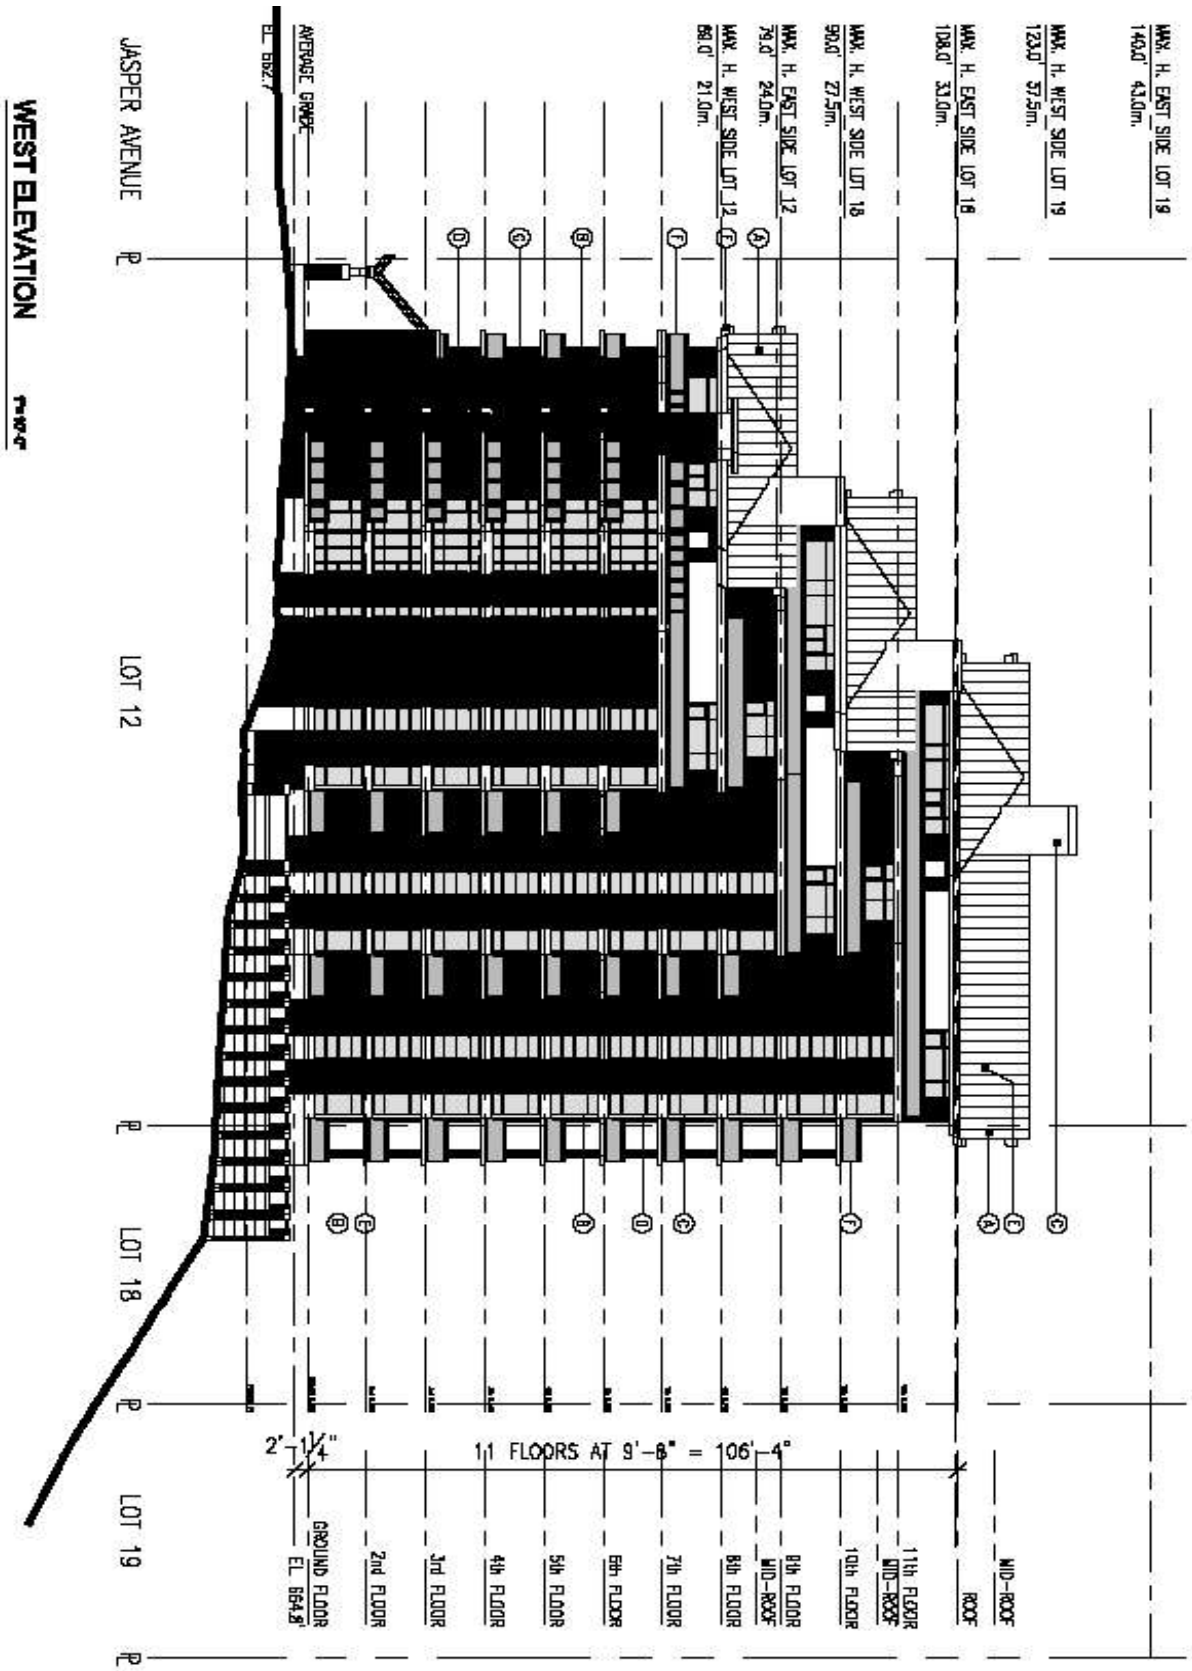

RAFII ARCHITECTS INC.

SUITE ONE
1400 HOWE ST
VANCOUVER BC
V6Z 2L9 CANADA

CONCERT PROPERTIES LTD.

JASPER AVENUE

WEST ELEVATION

A4-3