APPENDIX III

RESIDENCES ON BELLAMY HILL

LANE LEVEL SITE PLAN AND PARKADE LEVEL P4

(4 FLOORS BELOW R1) N.T.S.
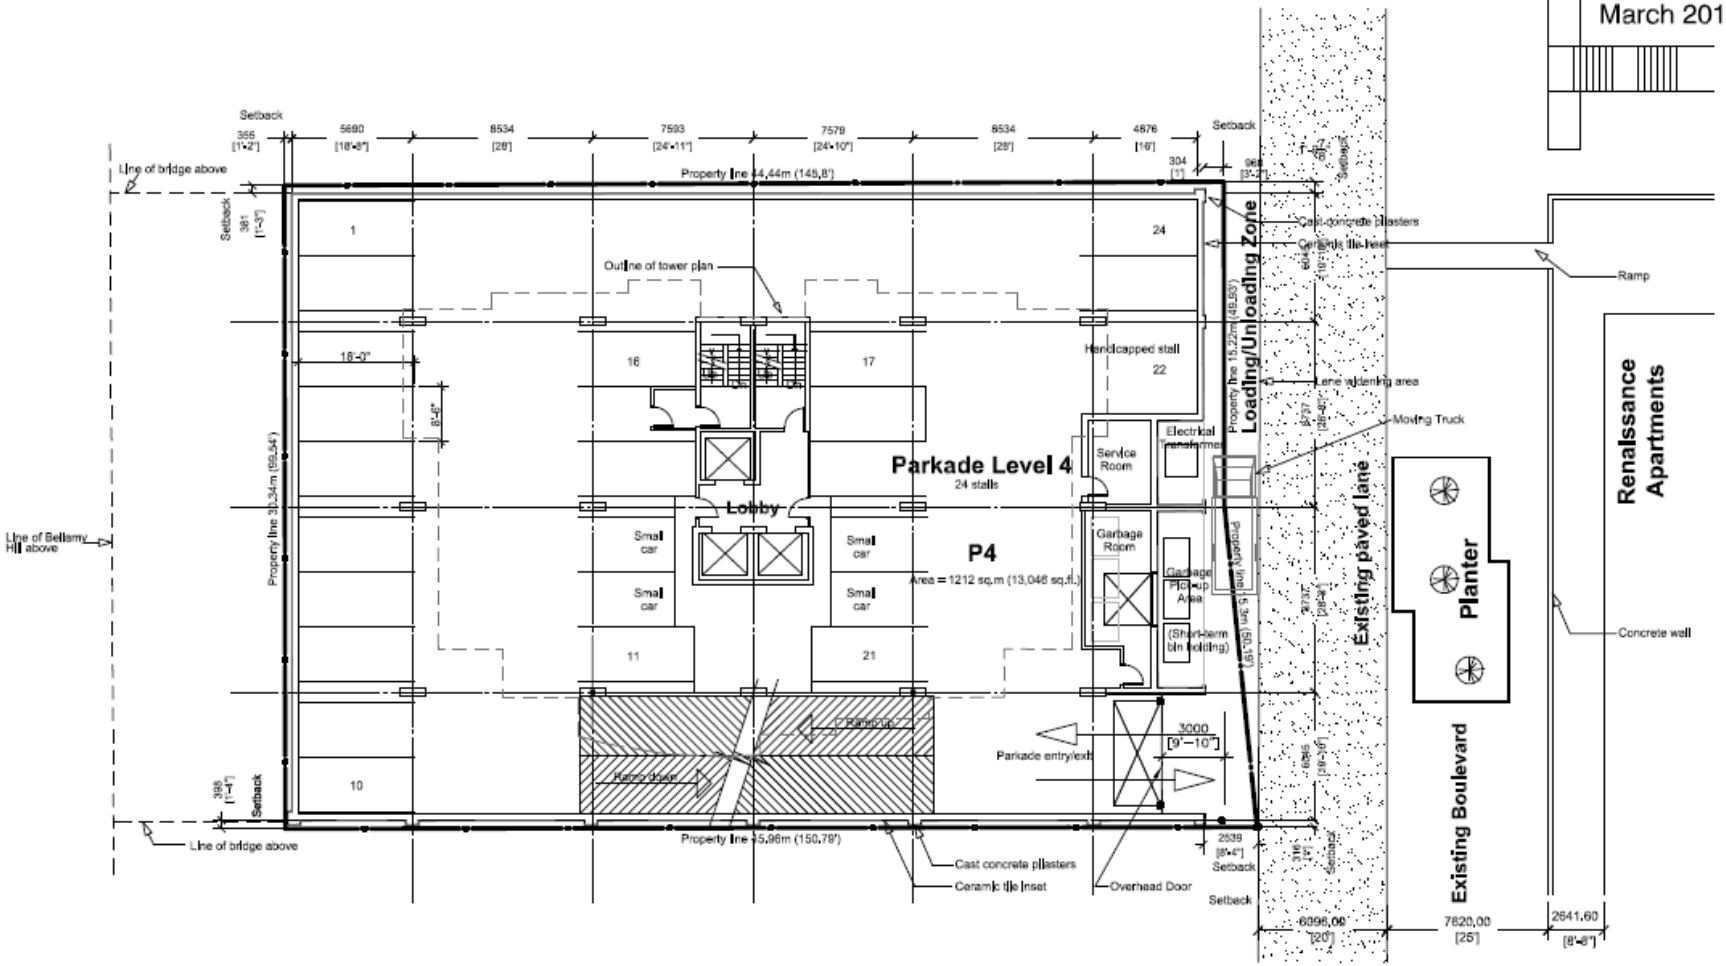
March 2010