APPENDIX XIV

RESIDENCES ON BELLAMY HILL

SOUTH PODIUM ELEVATION

N.T.S.
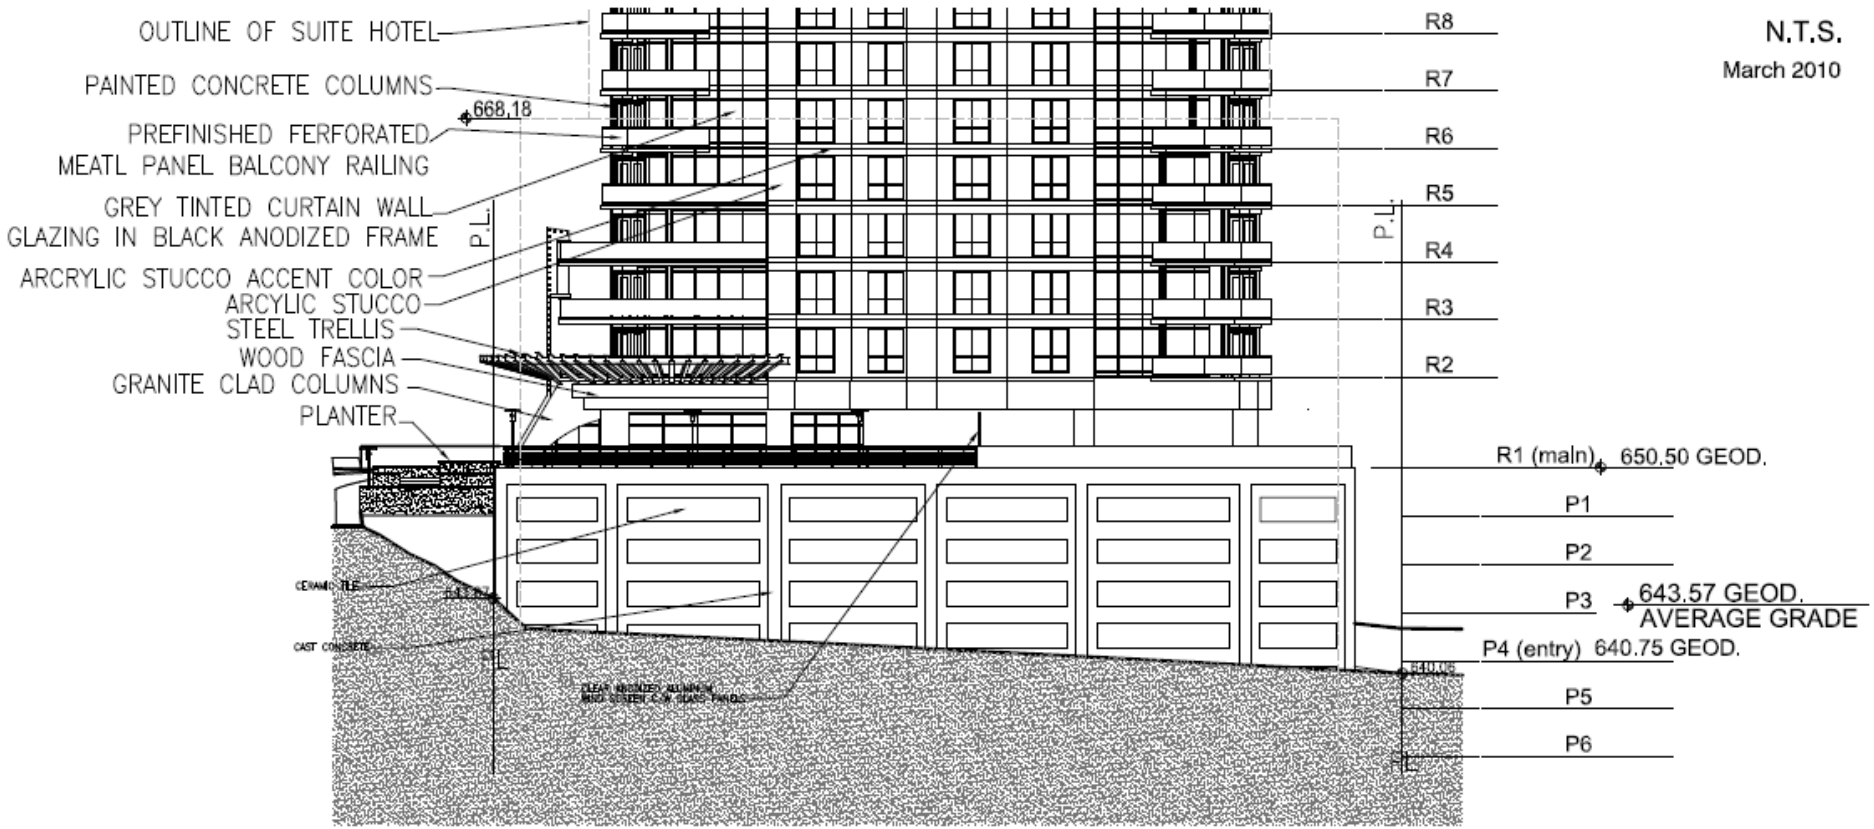
March 2010